SITE PLAN

SCALE: 1/8" = 1'-0"

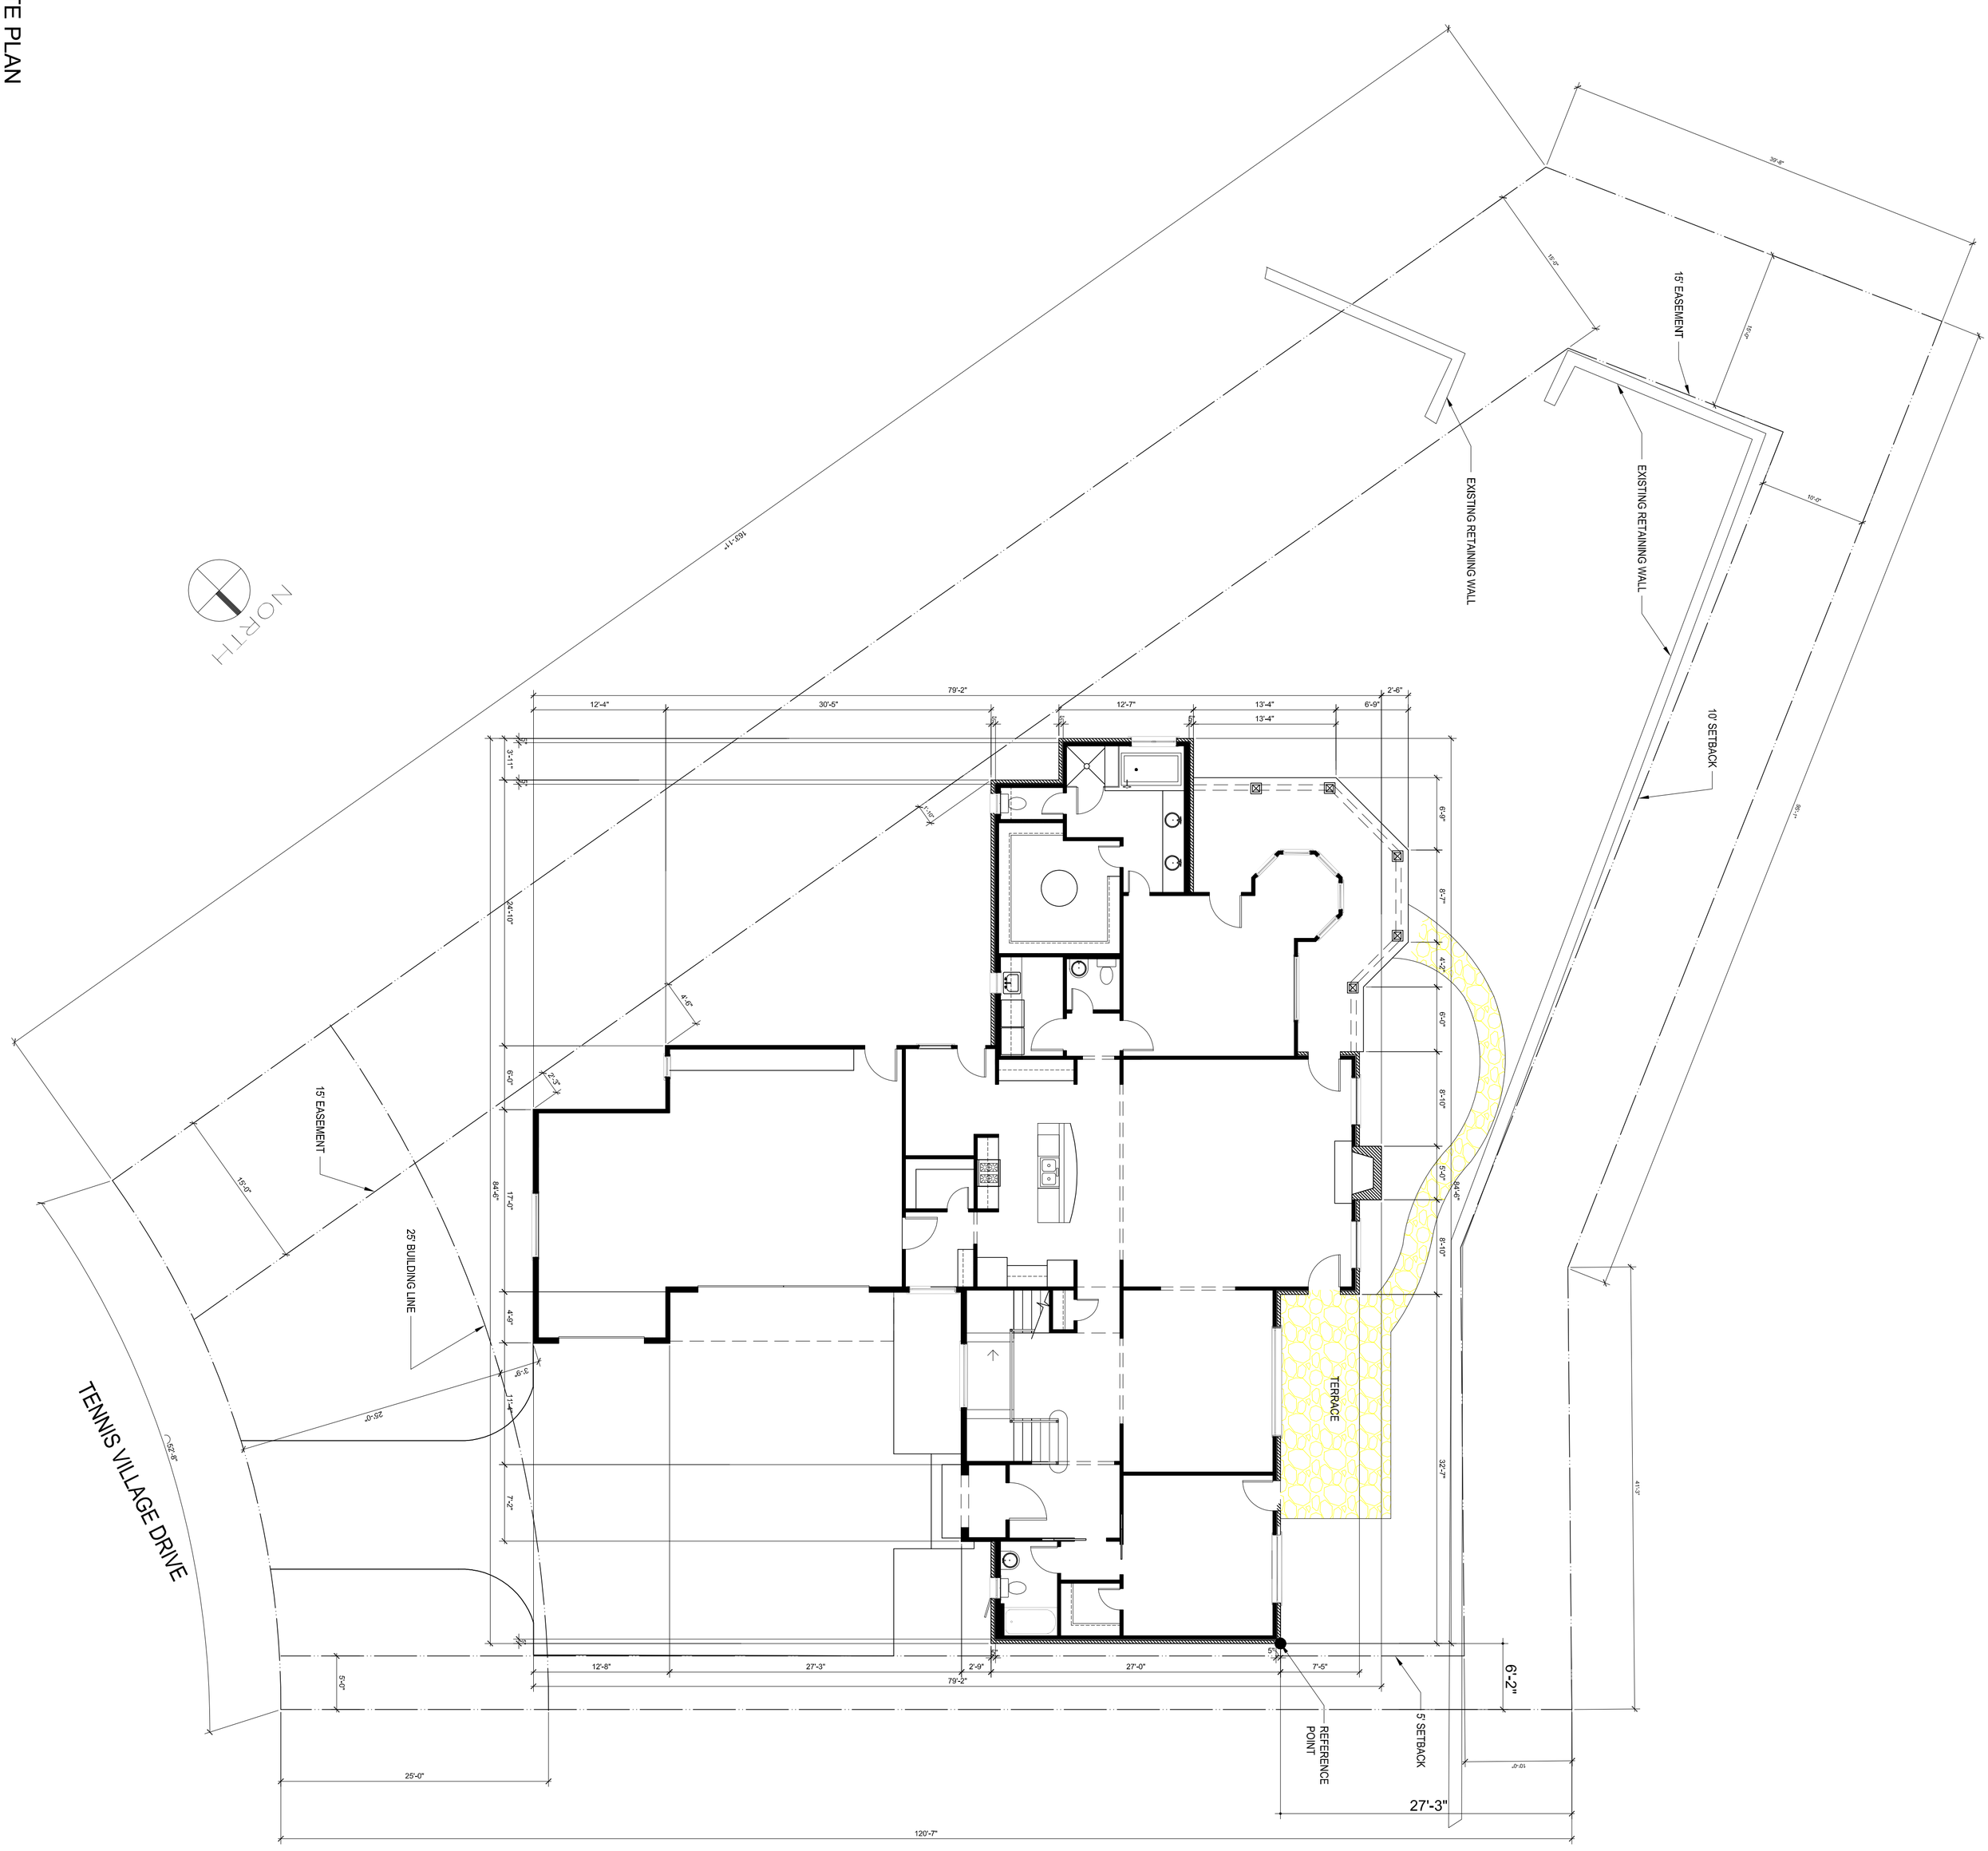

SITE PLAN 1.00 04/23/2009

28 Tennis Village Drive

Heath, Texas
Maestri Designs LLC

Δ	REMARKS
	Set for Permit

DATE	REMARKS
4-23-09	

Hatfield Builders